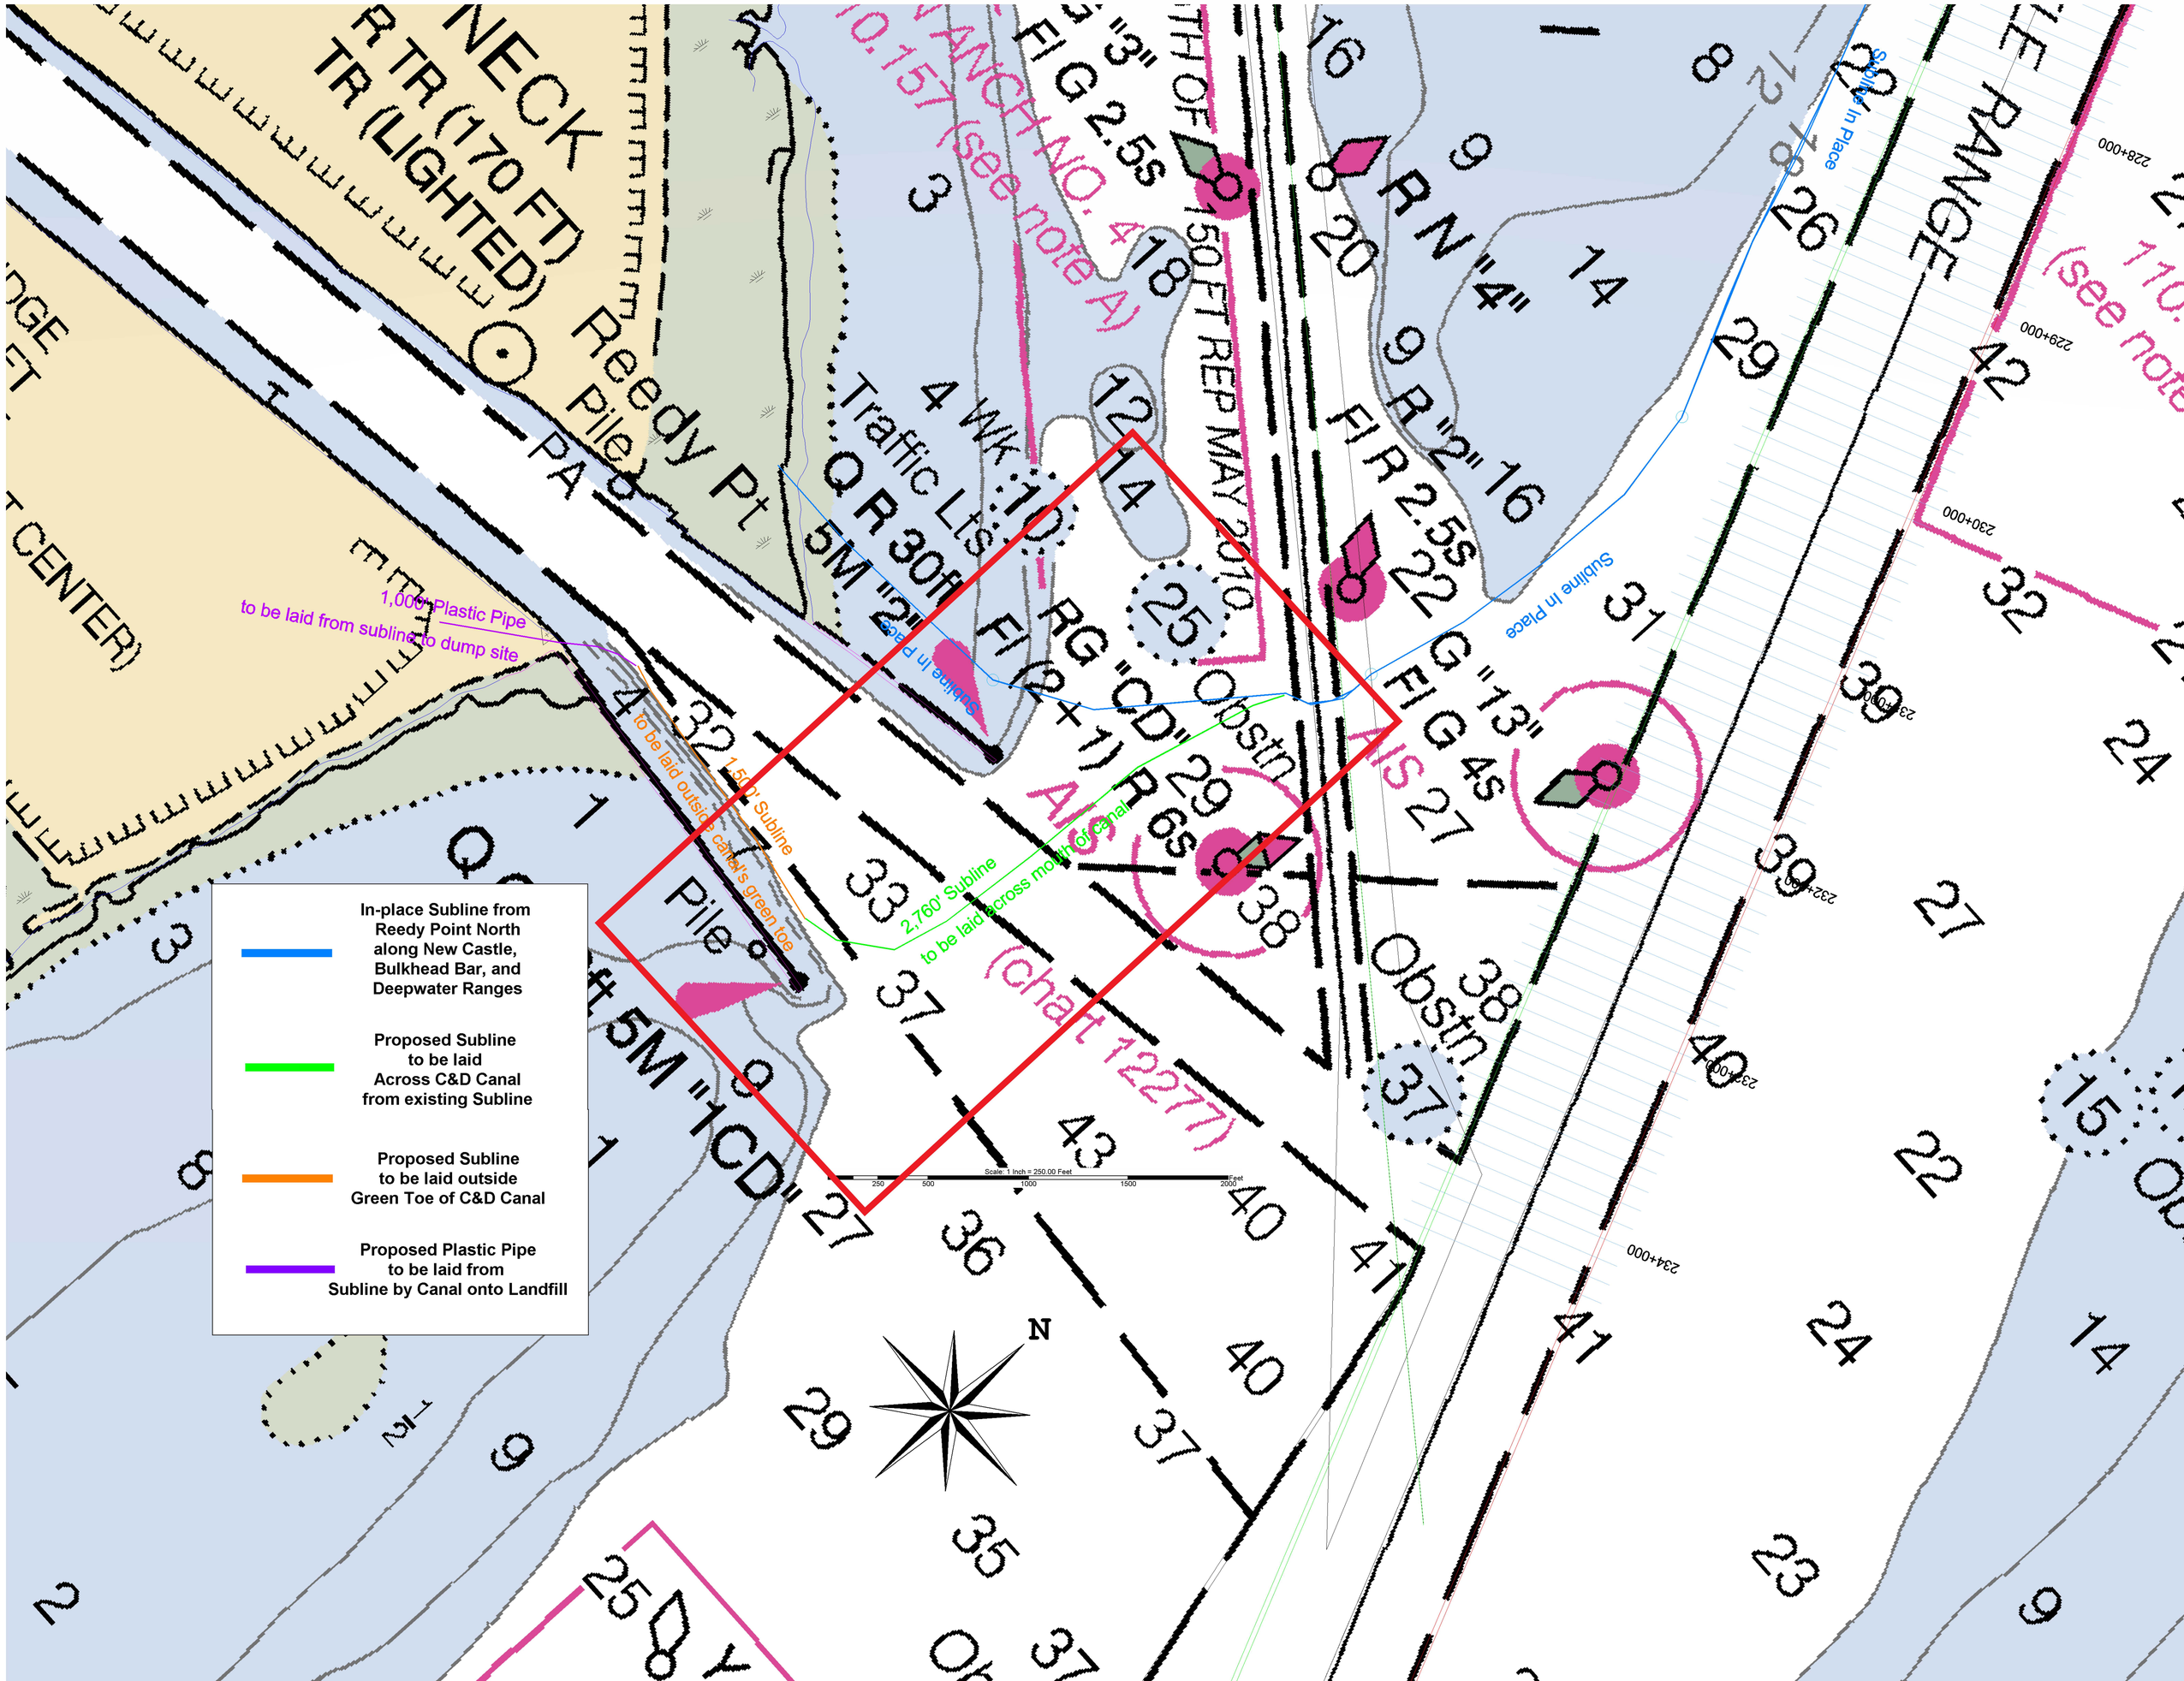
In-place Subline from Reedy Point North along New Castle, Bulkhead Bar, and Deepwater Ranges
Proposed Subline to be laid Across C&D Canal from existing Subline
Proposed Subline to be laid outside Green Toe of C&D Canal
Proposed Plastic Pipe to be laid from Subline by Canal onto Landfill
1,000' Plastic Pipe to be laid from subline to dump site
1,500' Subline to be laid outside canal's green toe
2,760' Subline to be laid across mouth of canal
Subline in Place
Reedy Pt
Pile
Obstn
Scale: 1 Inch = 250.00 Feet
N