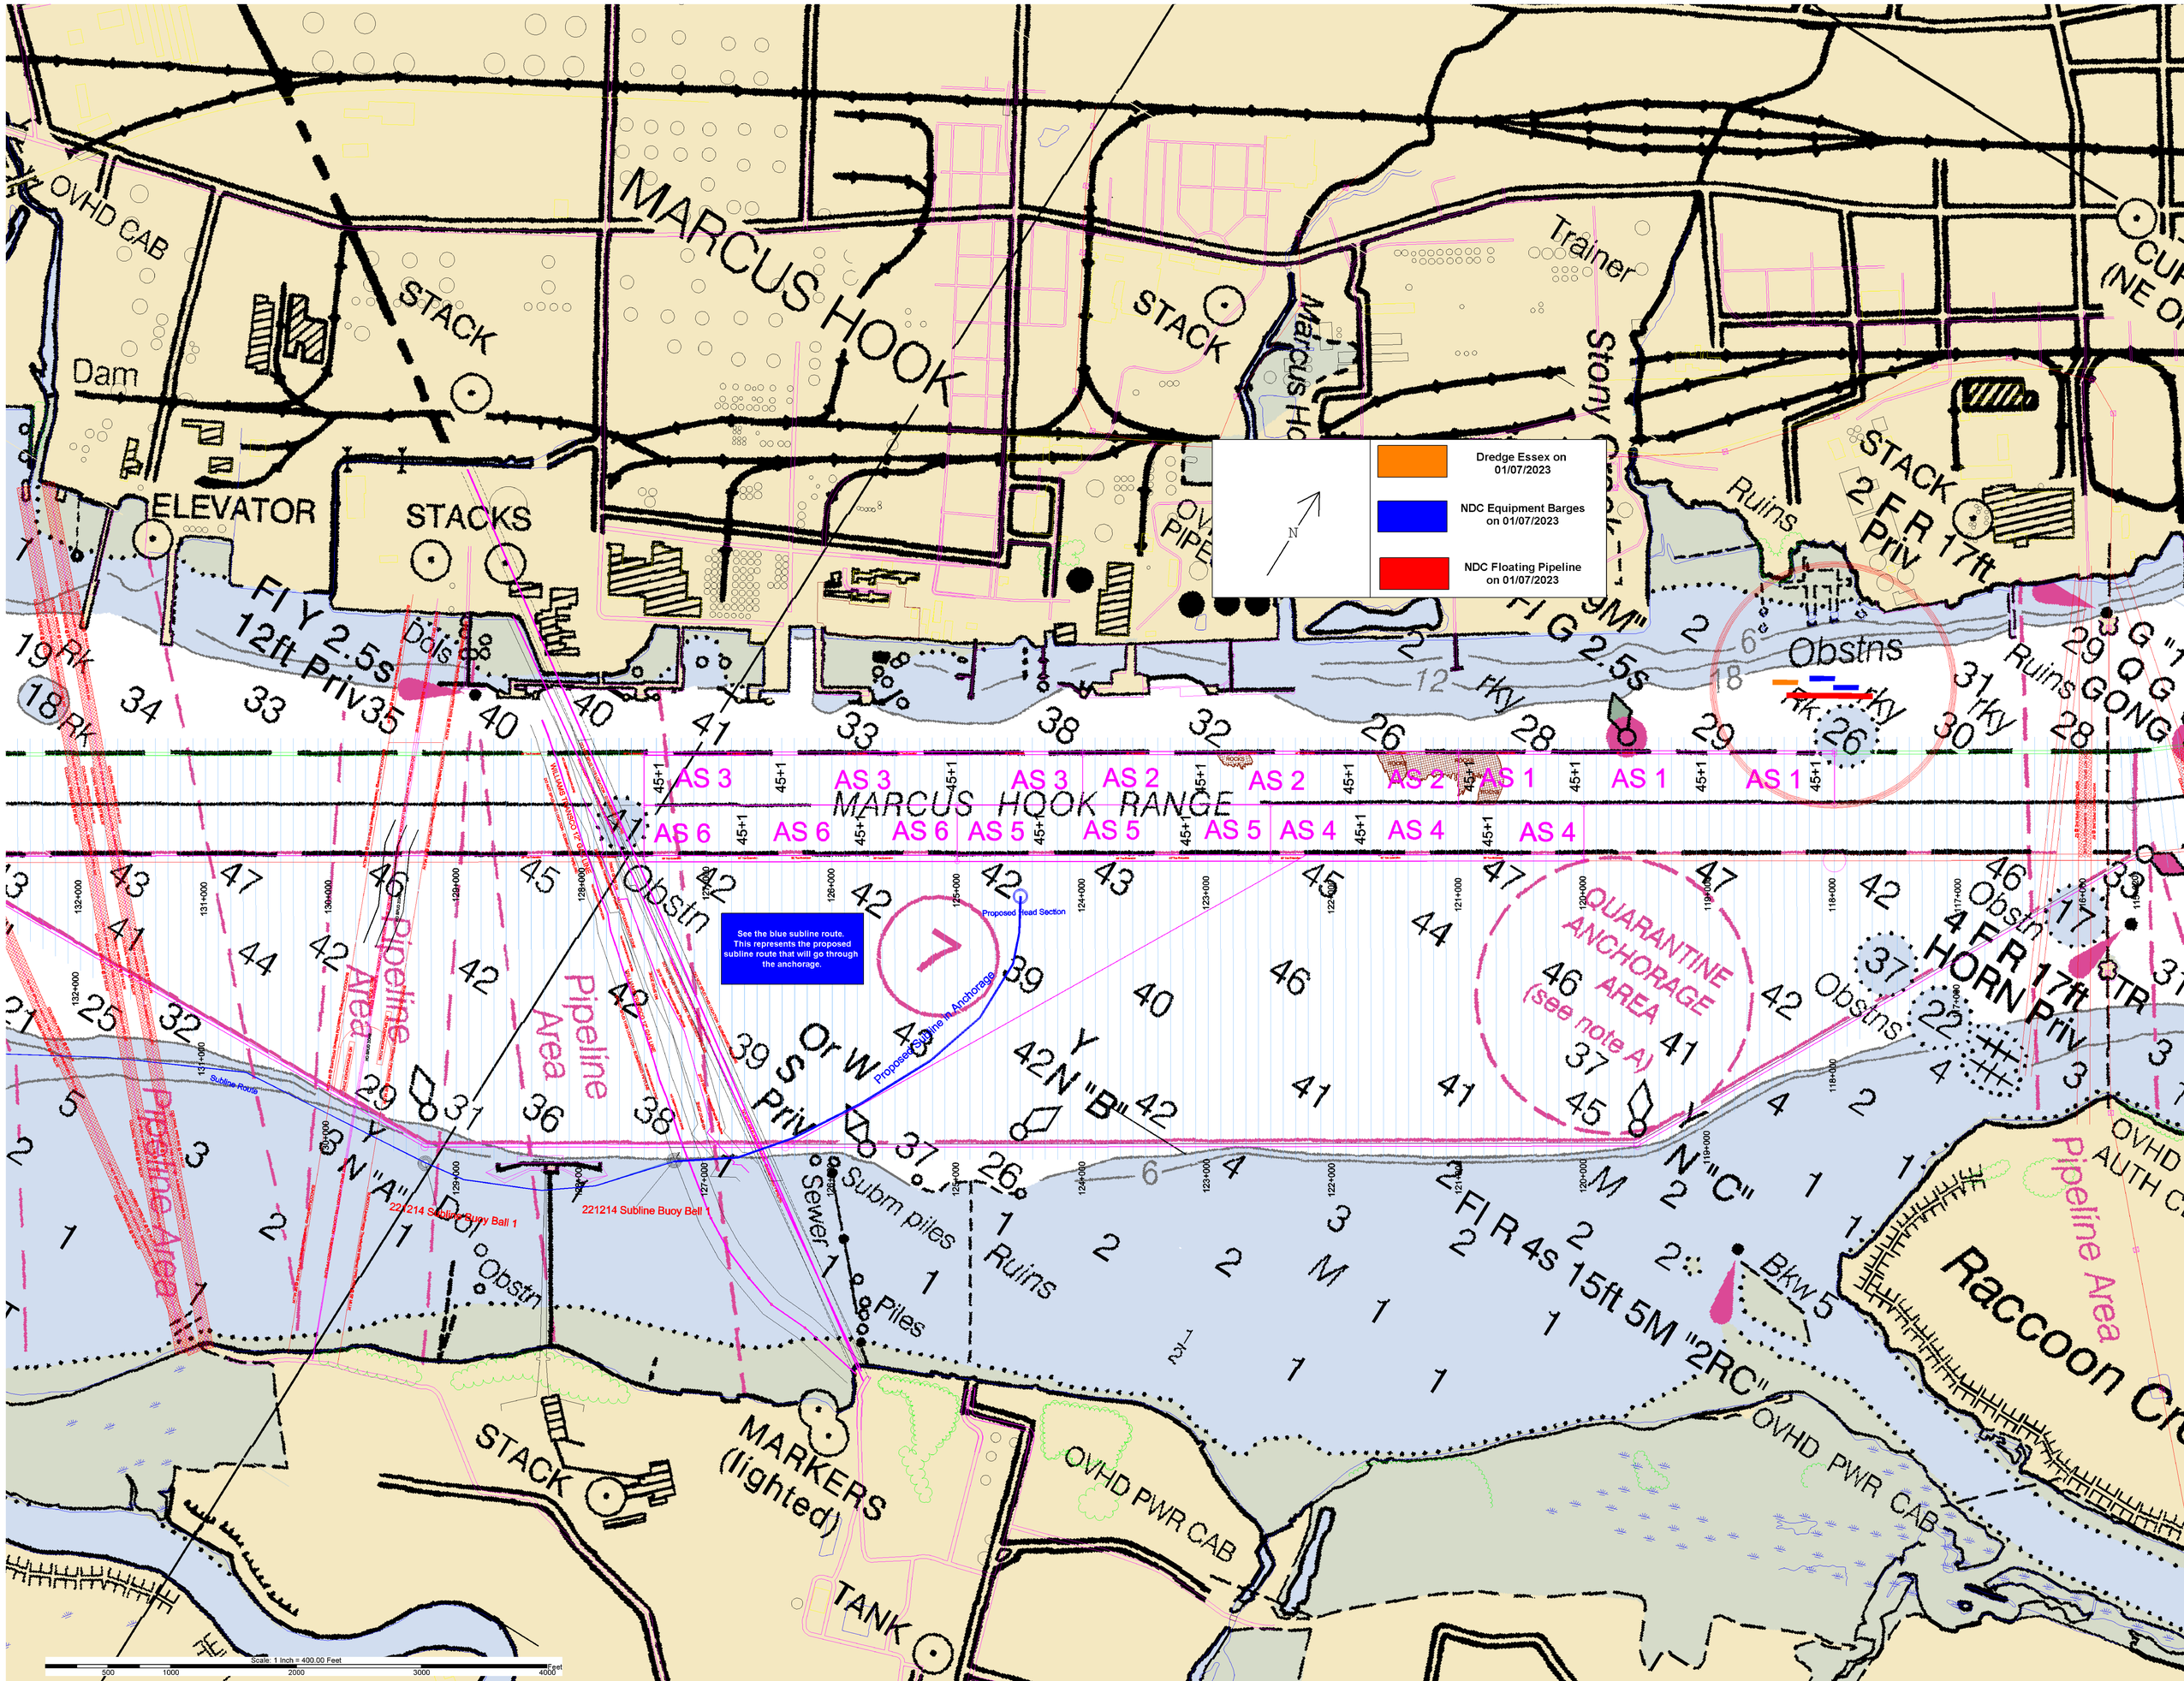
Dredge Essex on 01/07/2023
NDC Equipment Barges on 01/07/2023
NDC Floating Pipeline on 01/07/2023
MARCUS HOOK
MARCUS HOOK RANGE
AS 3
AS 2
AS 1
AS 6
AS 5
AS 4
QUARANTINE ANCHORAGE AREA (see note A)
See the blue subline route. This represents the proposed subline route that will go through the anchorage.
Proposed Head Section
Proposed Subline in Anchorage
Subline Route
221214 Subline Buoy Bell 1
Pipeline Area
Raccoon Cr
STACK
MARKERS (lighted)
TANK
OVHD PWR CAB
ELEVATOR
STACKS
Dam
Trainer
Ruins
Obstns
Subm piles
Piles
Sewer 1
Fl R 4s 15ft 5M "2RC"
Fl Y 2.5s 12ft Priv
Fl G 2.5s
4 F R 17ft HORN Priv
2 F R 17ft Priv
Scale: 1 Inch = 400.00 Feet